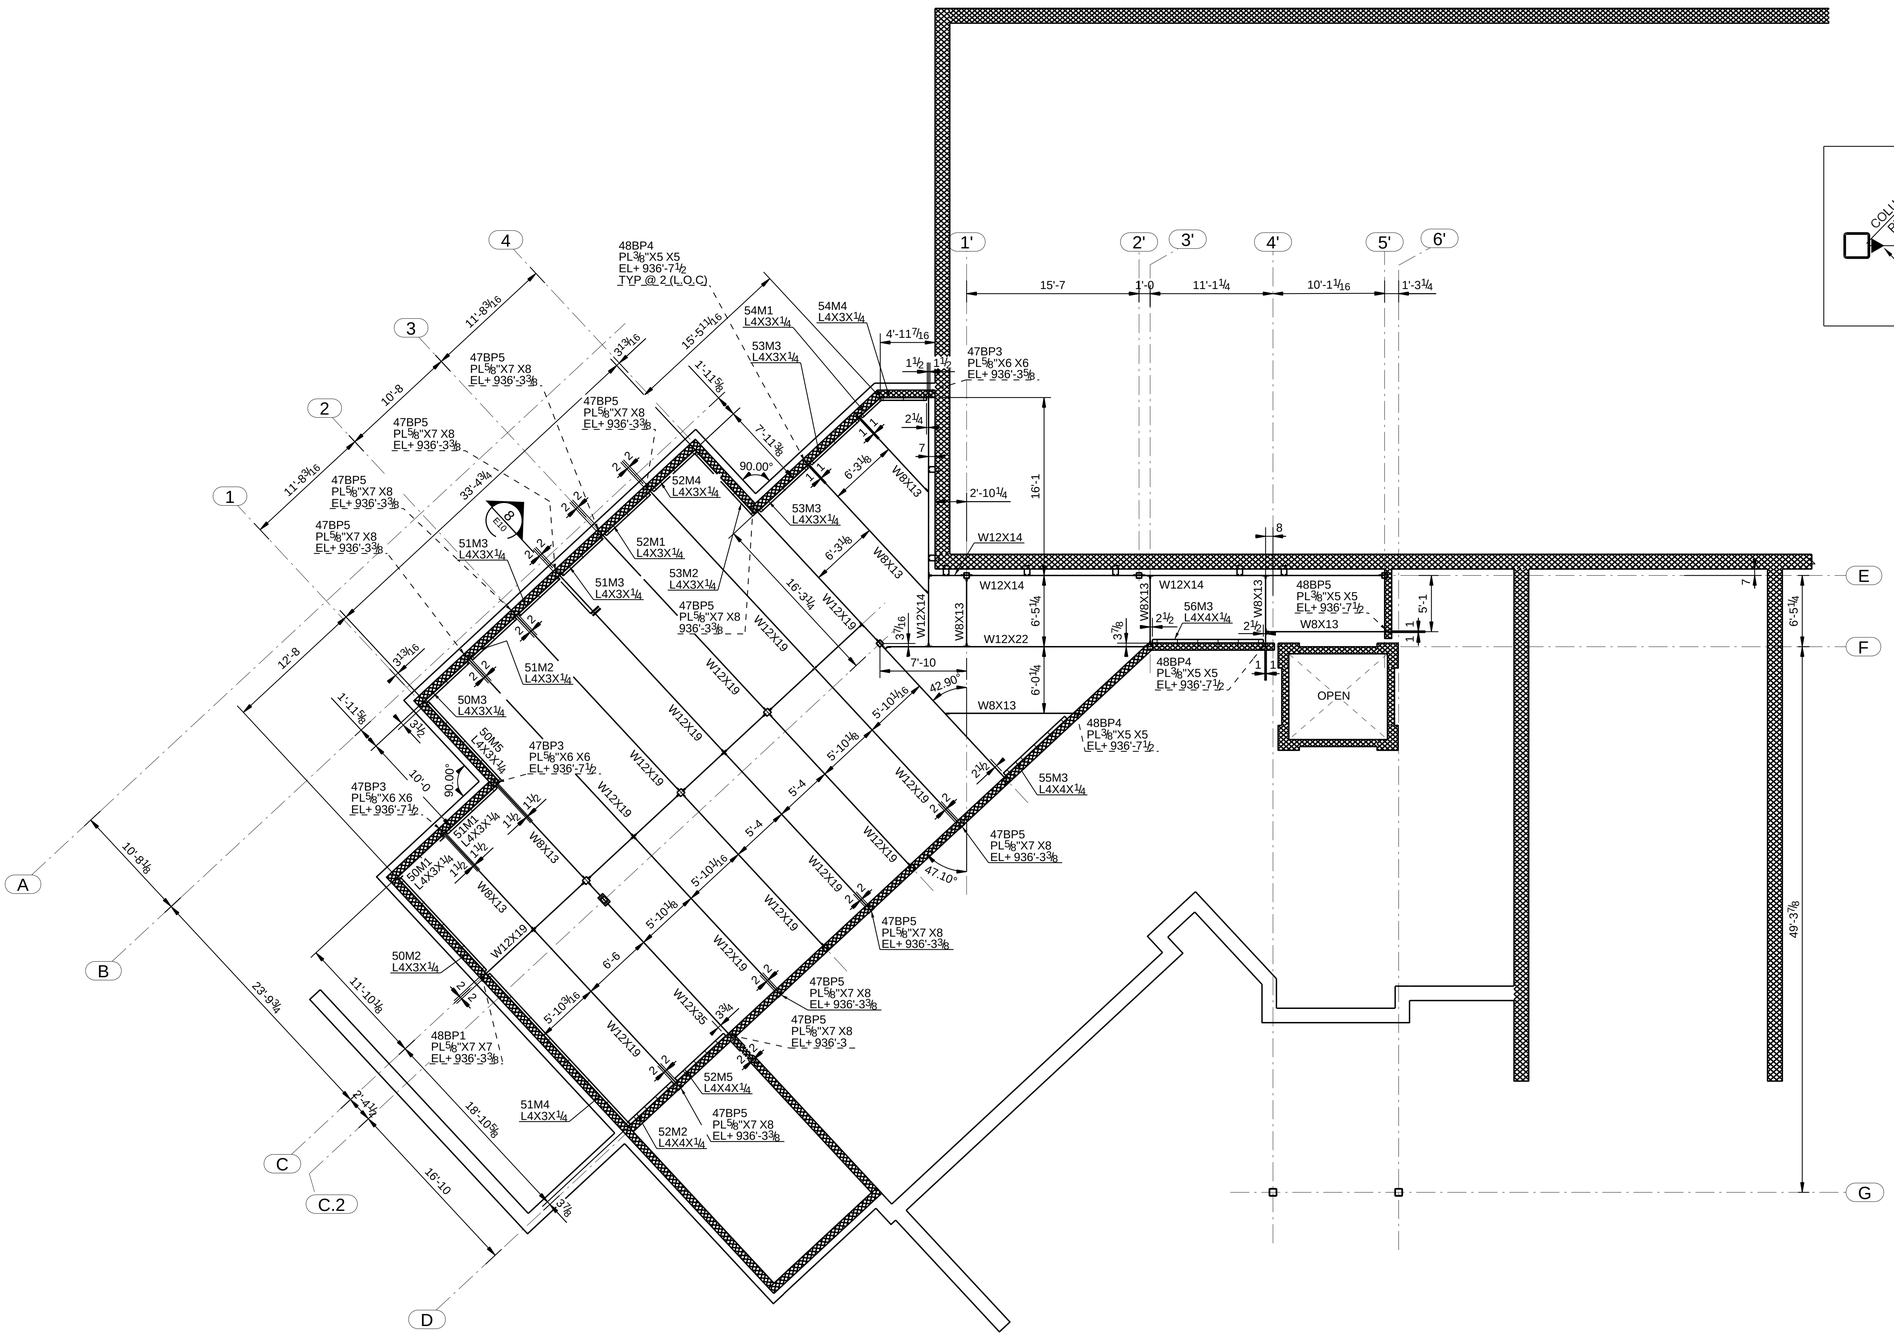

FIRST FLOOR MISC PLAN

(ELEVATION SHOWN ARE TOP OF BEARING PLATE)

PLAN NORTH

NOTES:-

1. REFER TO SHEET NO. E1 FOR STANDARD NOTES.

STRUCTURAL STEEL SHAPES: ASTM A992
STEEL ANCHOR RODS: ASTM F1554 GRADE 36
STEEL PLATES AND ANGELS: ASTM A36 GRADE 36
ALL STRUCTRAL STEEL TUBES: ASTM A500 GRADE B
ALL STRUCTURAL STEEL PIPES: ASTM A53 GRADE B
ALL STRUCTURAL ANCHOR BOLT: ASTM F1554 GRADE 36

NOTES

1. OPEN HOLES 13/16" UNLESS NOTED
2. ALL EDGE DISTANCES ARE 1"1/4 UNLESS NOTED.
3. SHOP PAINT - 1 S/C TNEMEC U.N.O.
4. CLEANING SPEC. = SSPC-SP3
5. ALL WELDS E70XX
6.

PRINT RECORD

DATE	NO.	USE
05/15/2017	0	APP.
09/22/2016	A	FIN. APP.
11/17/2016	B	SHOP
		FIELD
		ERECTOR

REVISIONS

DATE	BY	DESCRIPTION
05/15/2017	GM	ISSUED FOR FIELD USE
09/29/2016	RD	ISSUED FOR APPROVAL
11/17/2016	GM	ISSUED FOR APPROVAL

Tekla structures